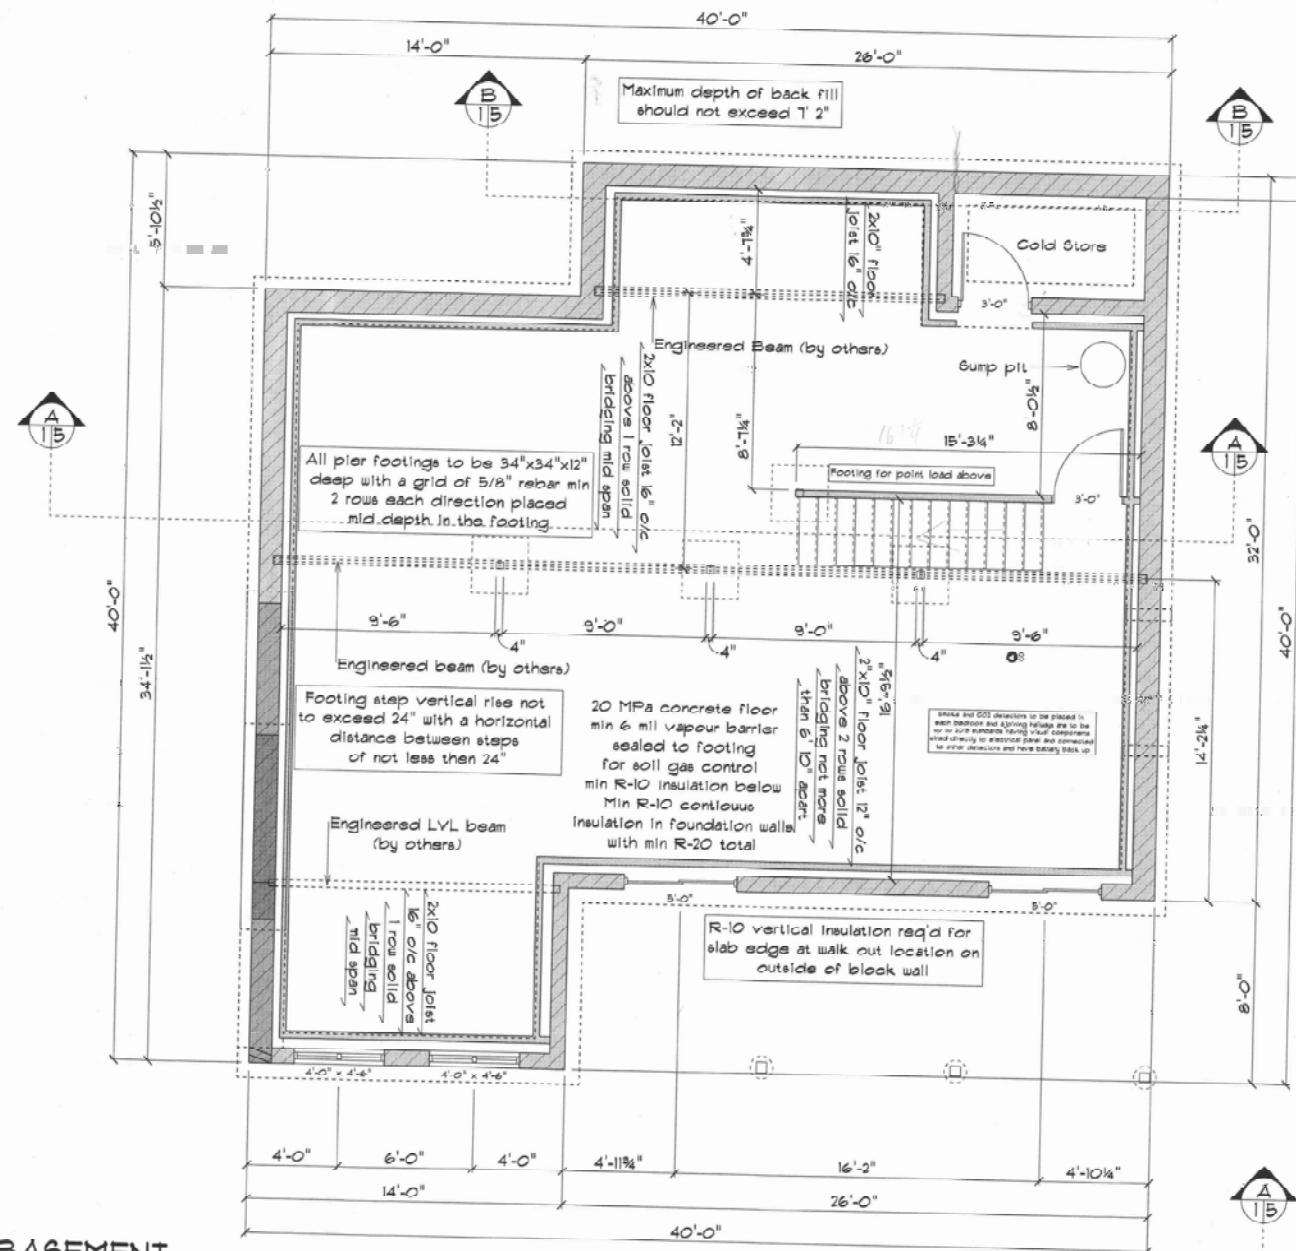



[illegible]

Tara and Shawn
Dumelle
86 Cedar Shores Pk.
Bracebridge


Scale 1/4" = 1'-0"
Drawn by KP
Reviewed by MM

Date 2017/10/05
Revised
Drawing 1 of 5

UPPER FLOOR SCALE: 1/4" = 1'-0"

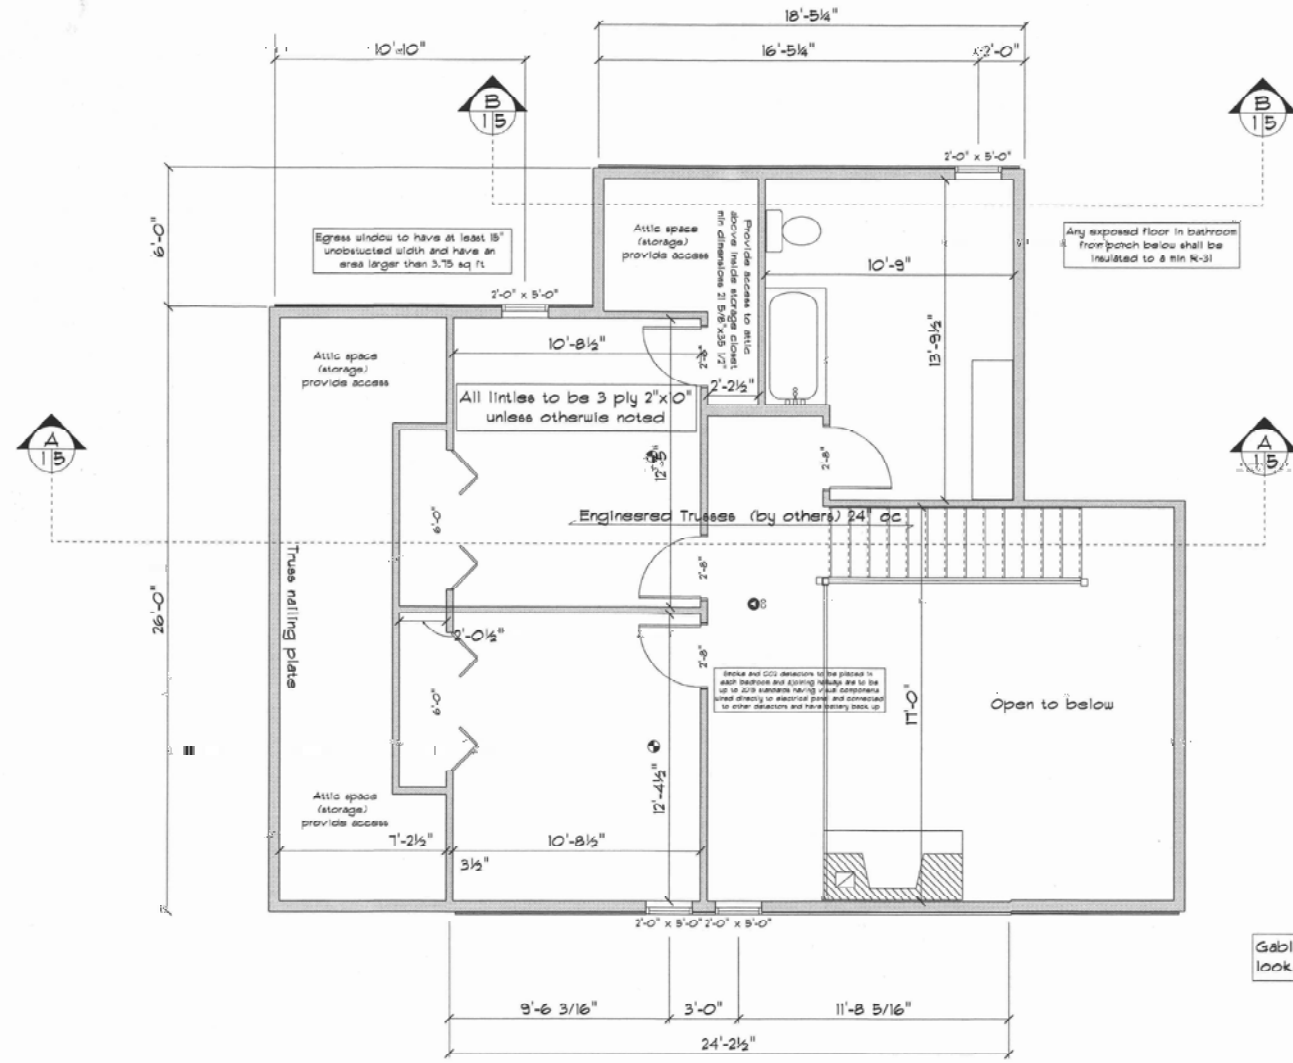

ROOF PLAN - ROOF SCALE: 1/4" = 1'-0"

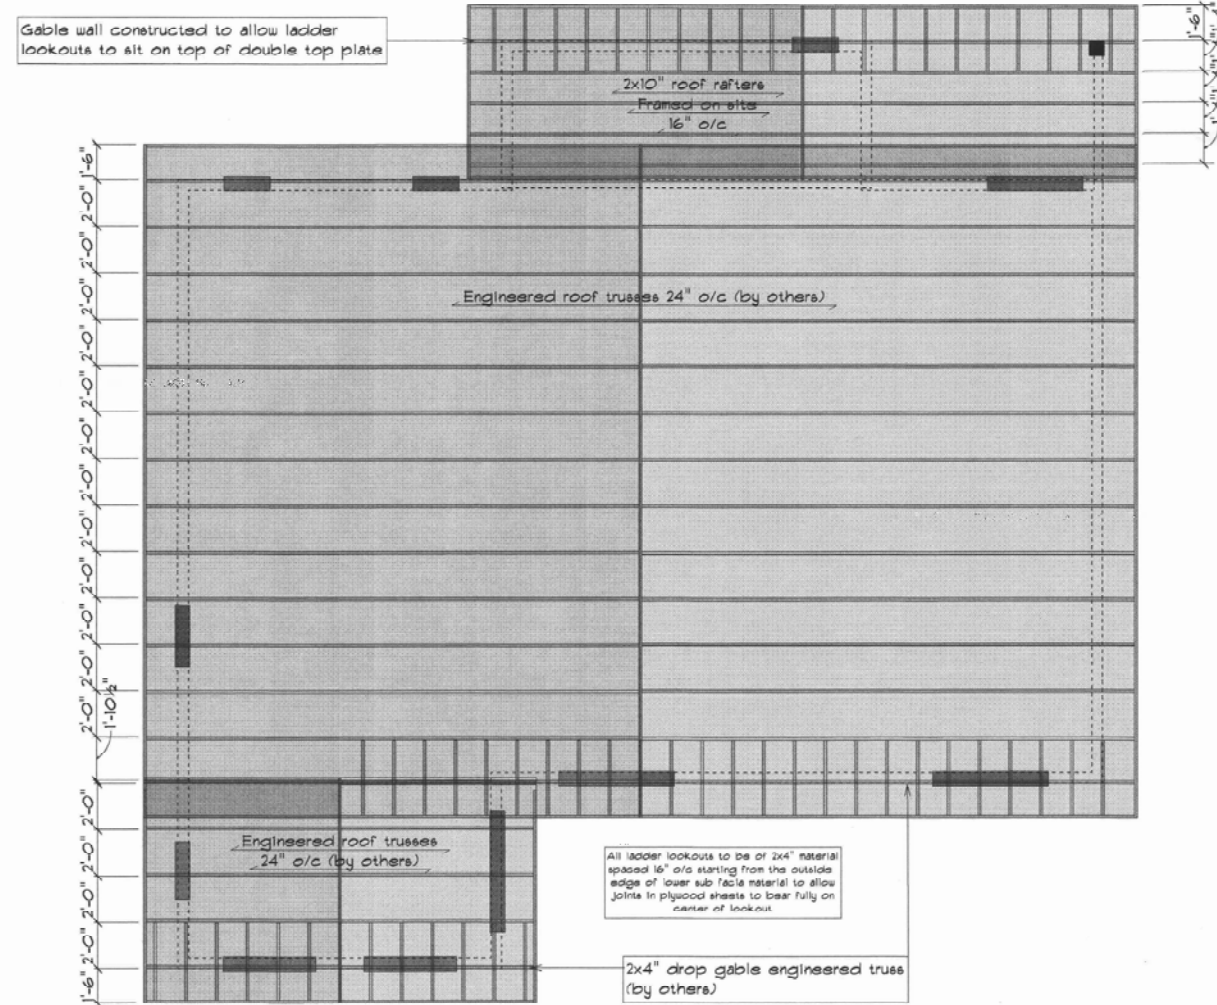

The undersigned has reviewed and takes responsibility for the design and has the qualifications and meets the requirements set out in the Ontario Building Code to be a designer.

QUALIFICATION INFORMATION

Required unless design is exempt under 2.11.5.1 of the OBC 104106 B.C.I.N.

NAME: Keith Prentice

REGISTRATION INFORMATION

Required unless design is exempt under 2.11.5.1 of the OBC 43081 B.C.I.N.


FIRM NAME: McGillivray Design

SIGNATURE: [Signature]

Tara and Shawn
Dumelle
86 Cedar Shores Pk.
Bracebridge

Scale 1/4" = 1'-0"
Drawn by KP
Reviewed by MM

Date 2017/10/05
Revised
Drawing 2 of 5

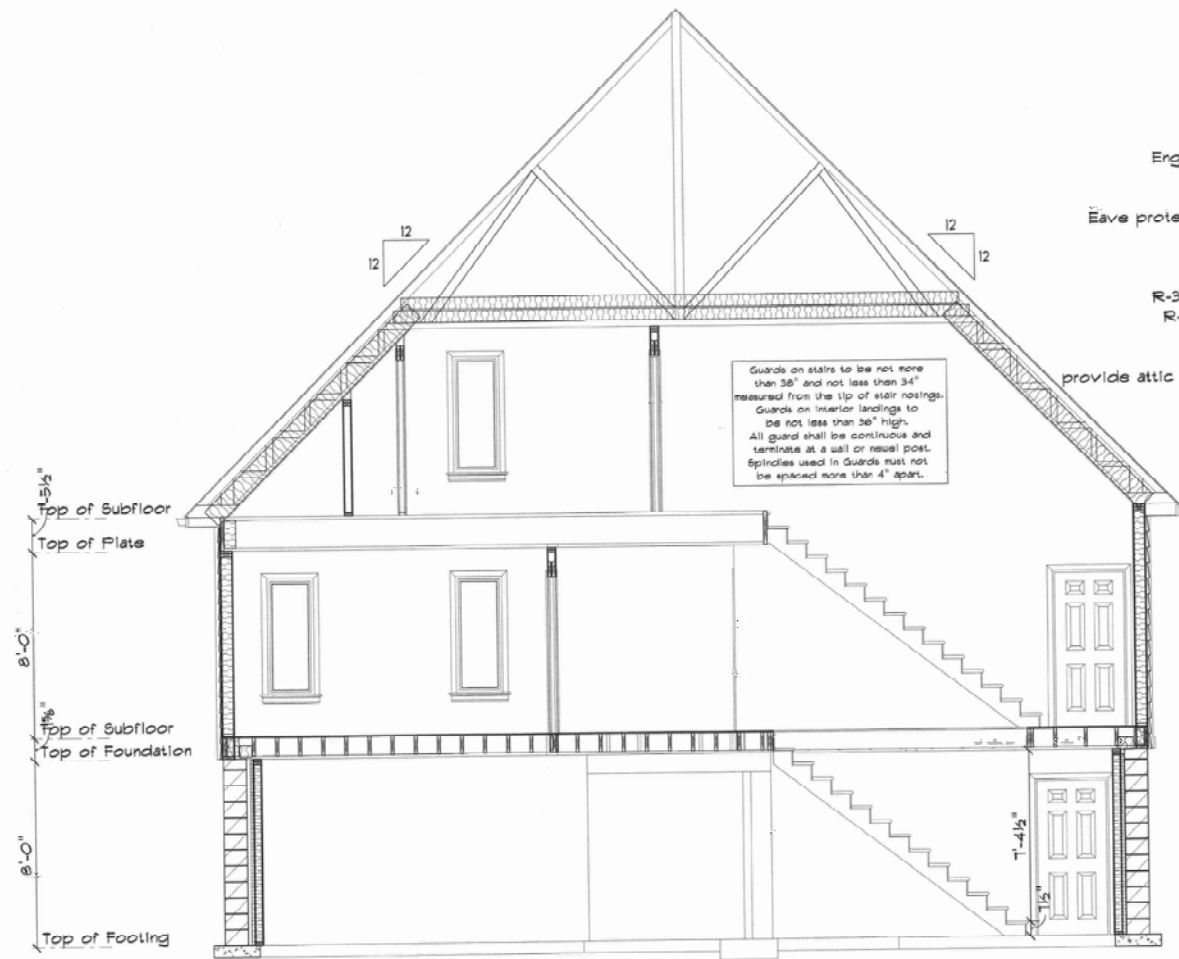


Section A
SCALE: 1/4" = 1'-0"

Engineered roof trusses 24" o/c
1/2" sheathing
Eave protection min 4" inside interior wall plane
roofing underlay
drip edge
asphalt shingles
R-31 insulation in angled ceilings
R-60 insulation in attic space
6 mil vapour barrier
1/2" drywall
provide attic access with min dimension 21 5/8" x 35 1/2"

2x6" bottom plate
2x6" wall studs 16" o/c
Double 2x6" top plate
1/2" drywall
R20 batt insulation
Sheathing or diagonal bracing
R 5 continuous foam board insulation
Tygar (if req'd)
Horizontal 3/4" strapping
Vertical board and batten siding

6x24" 20 MPA concrete footing on undisturbed soil
2 rows 5/8" rebar mid footing
12" concrete block wall
Dimple membrane
Damp proofing
Anchor bolts spaced min 1' 10"
Clean sand backfill
house wrap (continuous over foundation and around header)
2x4 bottom plate
2x4 wall studs min 24" o/c spaced 2" of concrete wall
R 10 Continuous insulation
R-12 batt insulation
6 mil vapour barrier

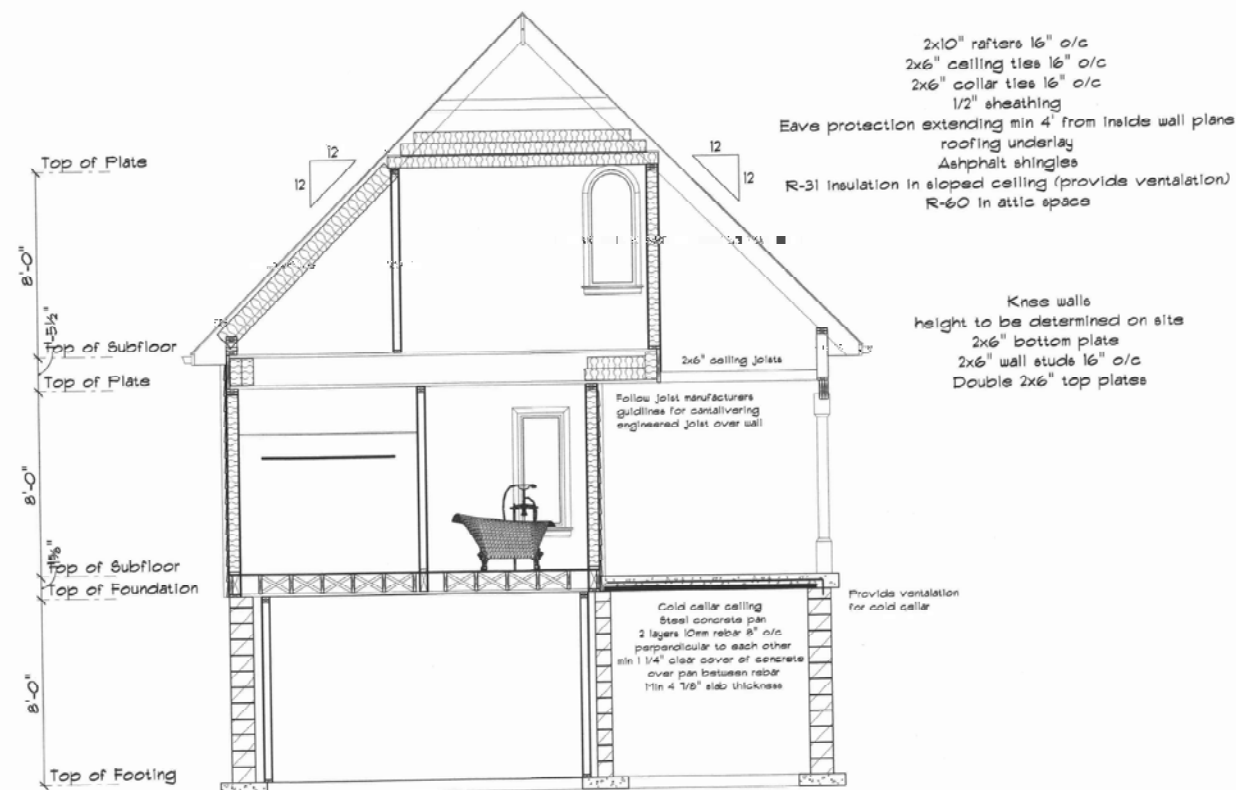

Section B
SCALE: 1/4" = 1'-0"

Date 2017/10/05

Revised

Drawing 5 of 5

Scale 1/4" = 1'-0"

Drawn by KP

Reviewed by MM

Tara and Shawn
Dumelle
86 Cedar Shores Pkwy.
Bracebridge

The undersigned has reviewed and takes responsibility for the design and has the qualifications and meets the requirements set out in the Ontario Building Code to be a designer
Required unless design is exempt under 2.17.5.1 of the OBC
104106
Keith Prentice
NAME
REGISTRATION INFORMATION
B.C.I.N.
Required unless design is exempt under 2.17.5.1 of the OBC
43081
McGillivray Design
FIRM NAME
SIGNATURE
B.C.I.N.