343

PLAN C-343
COPY IN CUSTODY
OF REGISTRAR

2-H-1

COMPILED PLAN

PART OF LOT 21 CONCESSION 8
TOWNSHIP OF DRAPER
NOW IN THE
TOWN OF BRACEBRIDGE
DISTRICT MUNICIPALITY OF MUSKOKA

SCALE – 1" = 200'

1977

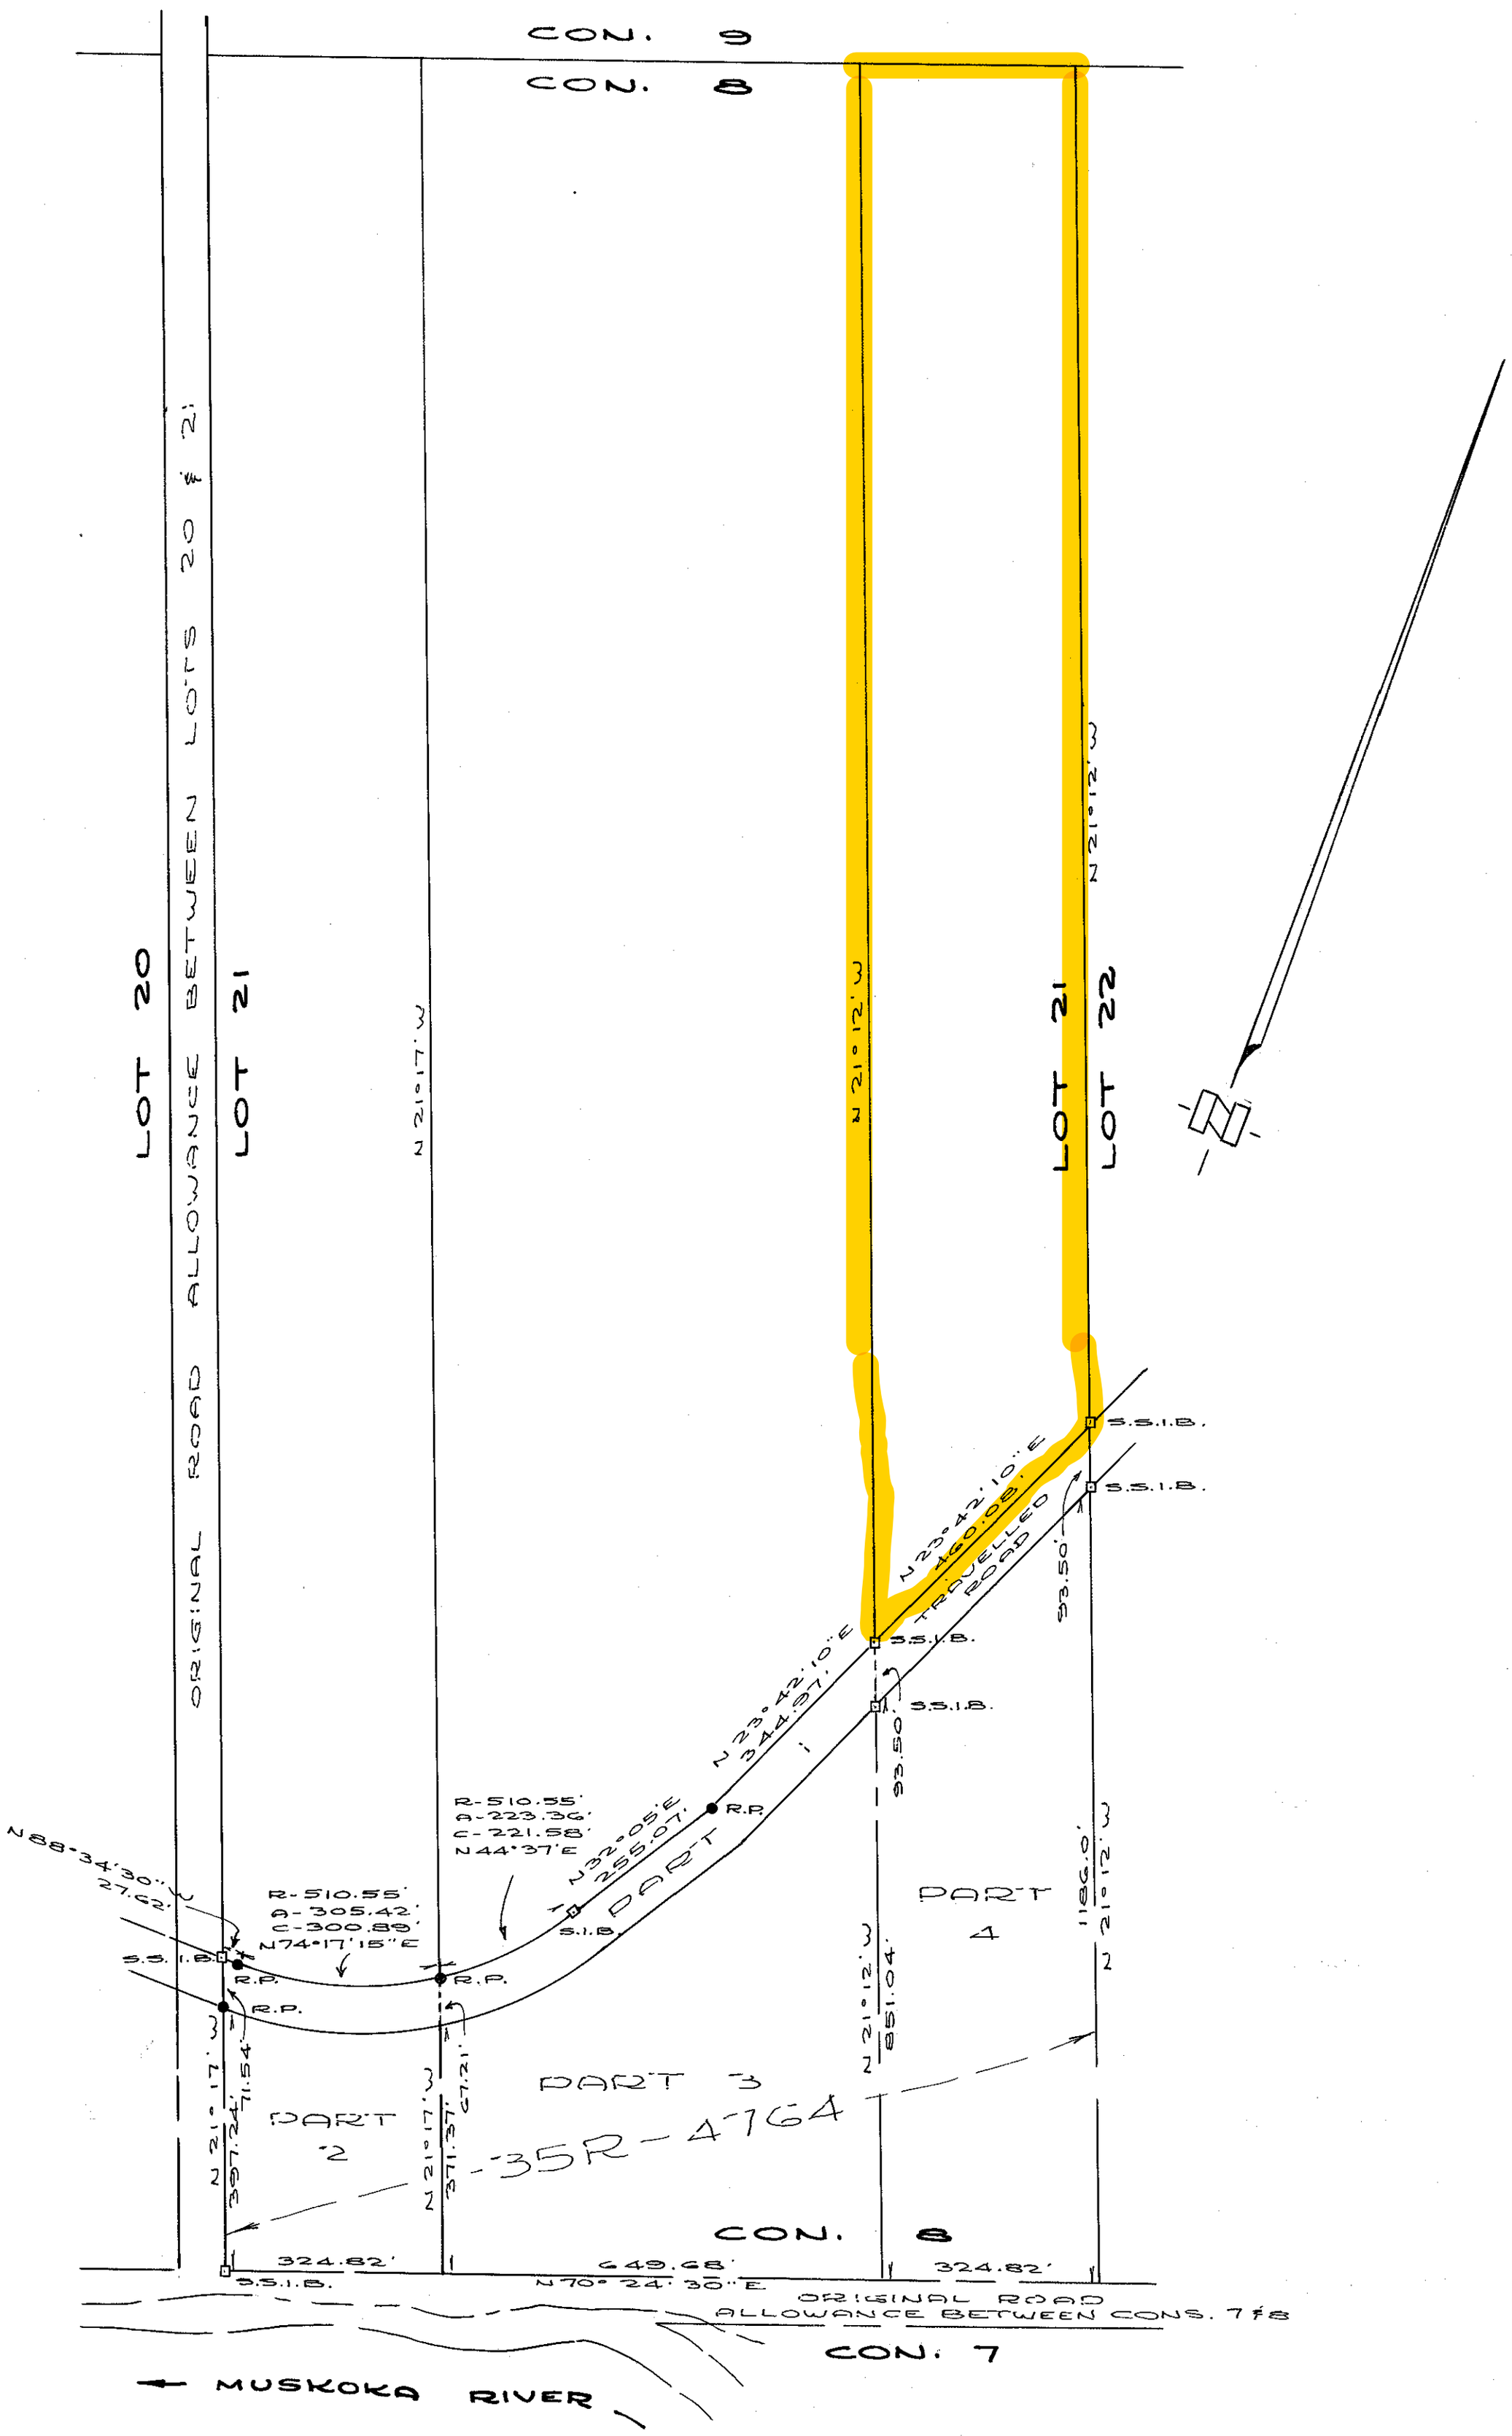

BRACEBRIDGE, ONTARIO,
AUGUST 16, 1977

N. D. LYNDON
ONTARIO LAND SURVEYOR

LEGEND

DISTANCES ARE IN FEET AND DECIMALS THEREOF.

BEARINGS ARE ASTRONOMIC.

- S.I.B. DENOTES IRON BAR 1" x 1" x 48"
- S.S.I.B. " IRON BAR 1" x 1" x 24"
- R.P. " ROCK POST 5/8" ϕ x 3"

THIS PLAN IS COMPILED FROM INFORMATION ON RECORD IN THE REGISTRY OFFICE FOR THE DISTRICT MUNICIPALITY OF MUSKOKA.